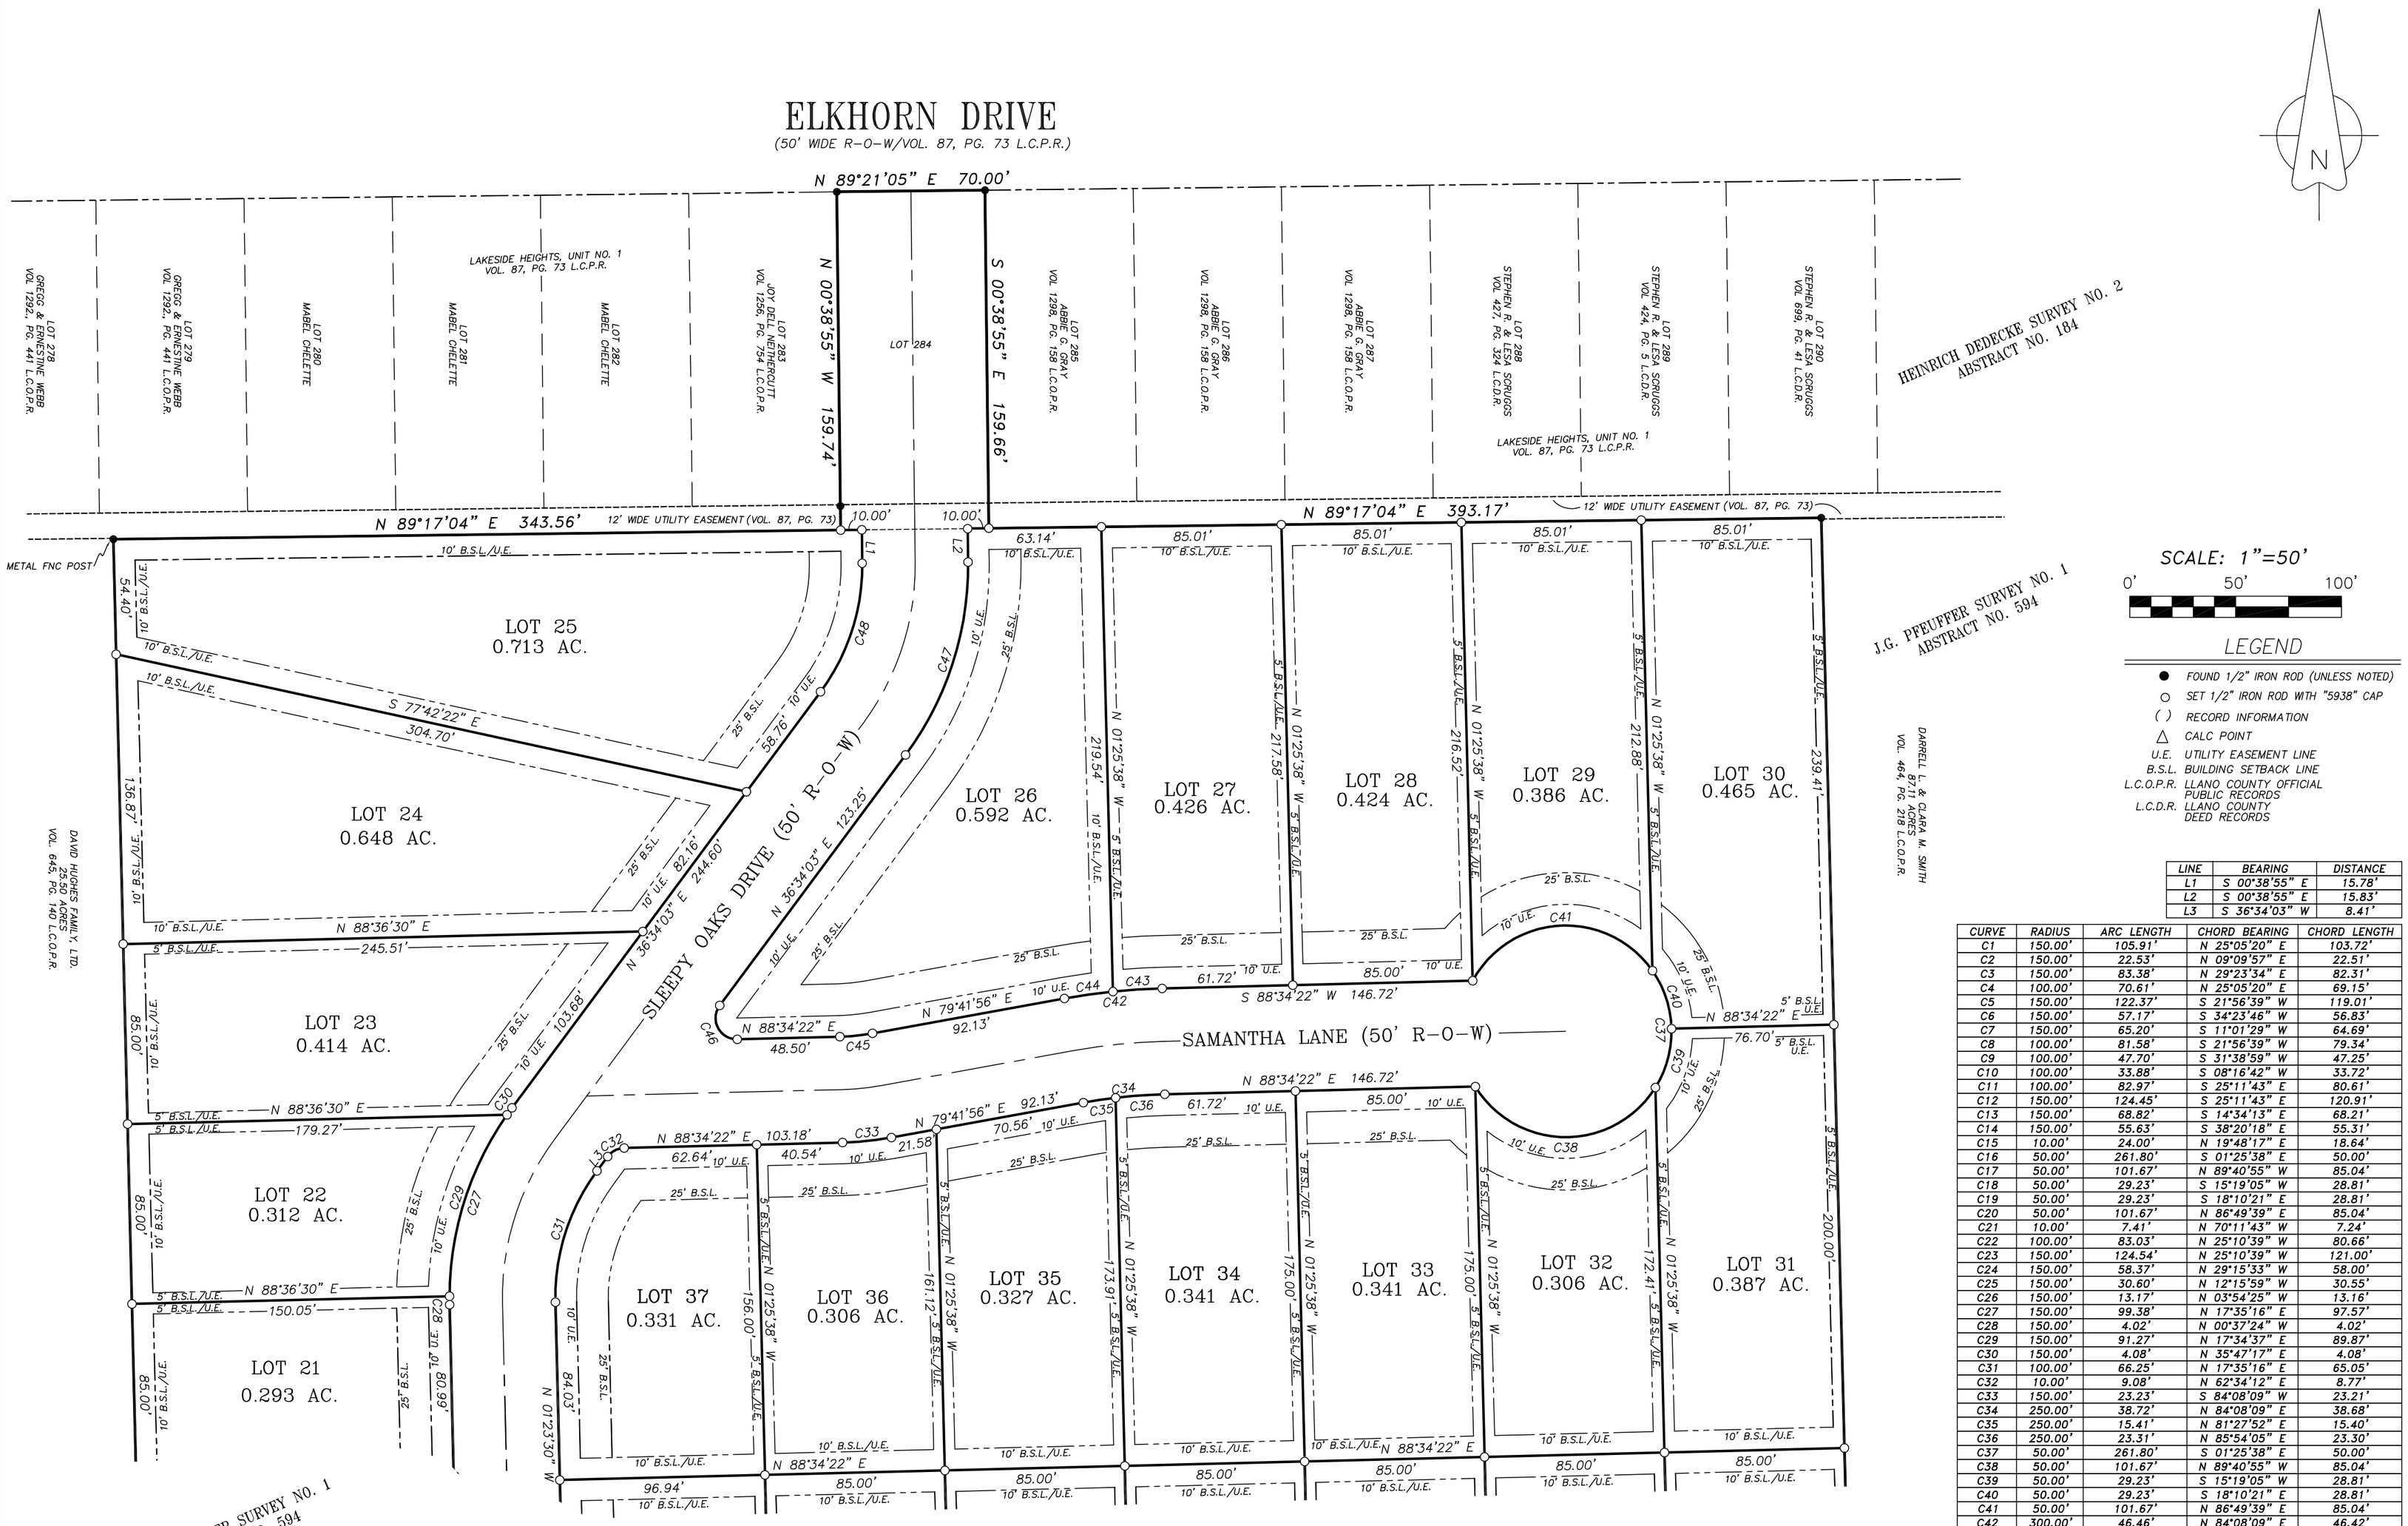
ELKHORN DRIVE
(50' WIDE R-O-W/VOL. 87, PG. 73 L.C.P.R.)
N 89°21'05" E 70.00'
N 00°38'55" W 159.74'
S 00°38'55" E 159.66'
N 89°17'04" E 343.56'
N 89°17'04" E 393.17'
12' WIDE UTILITY EASEMENT (VOL. 87, PG. 73)
LAKESIDE HEIGHTS, UNIT NO. 1
VOL. 87, PG. 73 L.C.P.R.
LOT 278 GREGG & FINESTINE WEBB VOL 1292, PG. 441 L.C.O.P.R.
LOT 279 GREGG & FINESTINE WEBB VOL 1292, PG. 441 L.C.O.P.R.
LOT 280 MABEL CHELETTE
LOT 281 MABEL CHELETTE
LOT 282 MABEL CHELETTE
LOT 283 JOY DELL NETHERCUTT VOL 1256, PG. 734 L.C.O.P.R.
LOT 284
LOT 285 ABBIE G. GRAY VOL 1298, PG. 158 L.C.O.P.R.
LOT 286 ABBIE G. GRAY VOL 1298, PG. 158 L.C.O.P.R.
LOT 287 ABBIE G. GRAY VOL 1298, PG. 158 L.C.O.P.R.
LOT 288 STEPHEN R. & LESA SCRUGGS VOL 427, PG. 324 L.C.O.P.R.
LOT 289 STEPHEN R. & LESA SCRUGGS VOL 424, PG. 5 L.C.O.P.R.
LOT 290 STEPHEN R. & LESA SCRUGGS VOL 699, PG. 41 L.C.O.P.R.
HEINRICH DEDECKE SURVEY NO. 2
ABSTRACT NO. 184
J.G. PFEUFFER SURVEY NO. 1
ABSTRACT NO. 594
DARRELL L. & CLARA M. SMITH
87.11 ACRES
VOL. 464, PG. 218 L.C.O.P.R.
DAVID HUGHES FAMILY, LTD.
25.50 ACRES
VOL. 645, PG. 140 L.C.O.P.R.
METAL FNC POST
LOT 25 0.713 AC.
LOT 24 0.648 AC.
LOT 23 0.414 AC.
LOT 22 0.312 AC.
LOT 21 0.293 AC.
LOT 26 0.592 AC.
LOT 27 0.426 AC.
LOT 28 0.424 AC.
LOT 29 0.386 AC.
LOT 30 0.465 AC.
LOT 31 0.387 AC.
LOT 32 0.306 AC.
LOT 33 0.341 AC.
LOT 34 0.341 AC.
LOT 35 0.327 AC.
LOT 36 0.306 AC.
LOT 37 0.331 AC.
SLEEPY OAKS DRIVE (50' R-O-W)
SAMANTHA LANE (50' R-O-W)
N 36°34'03" E 244.60'
N 36°34'03" E 123.25'
S 77°42'22" E 304.70'
N 88°36'30" E 245.51'
N 88°36'30" E 179.27'
N 88°36'30" E 150.05'
N 88°34'22" E 146.72'
S 88°34'22" W 146.72'
N 79°41'56" E 92.13'
N 01°25'38" W 212.88'
N 01°23'30" W 84.03'
N 88°34'22" E 76.70'
N 88°34'22" E 103.18'
N 88°34'22" E 48.50'
N 88°34'22" E 96.94'
N 88°34'22" E 85.00'
N 88°34'22" E 85.00'
N 88°34'22" E 85.00